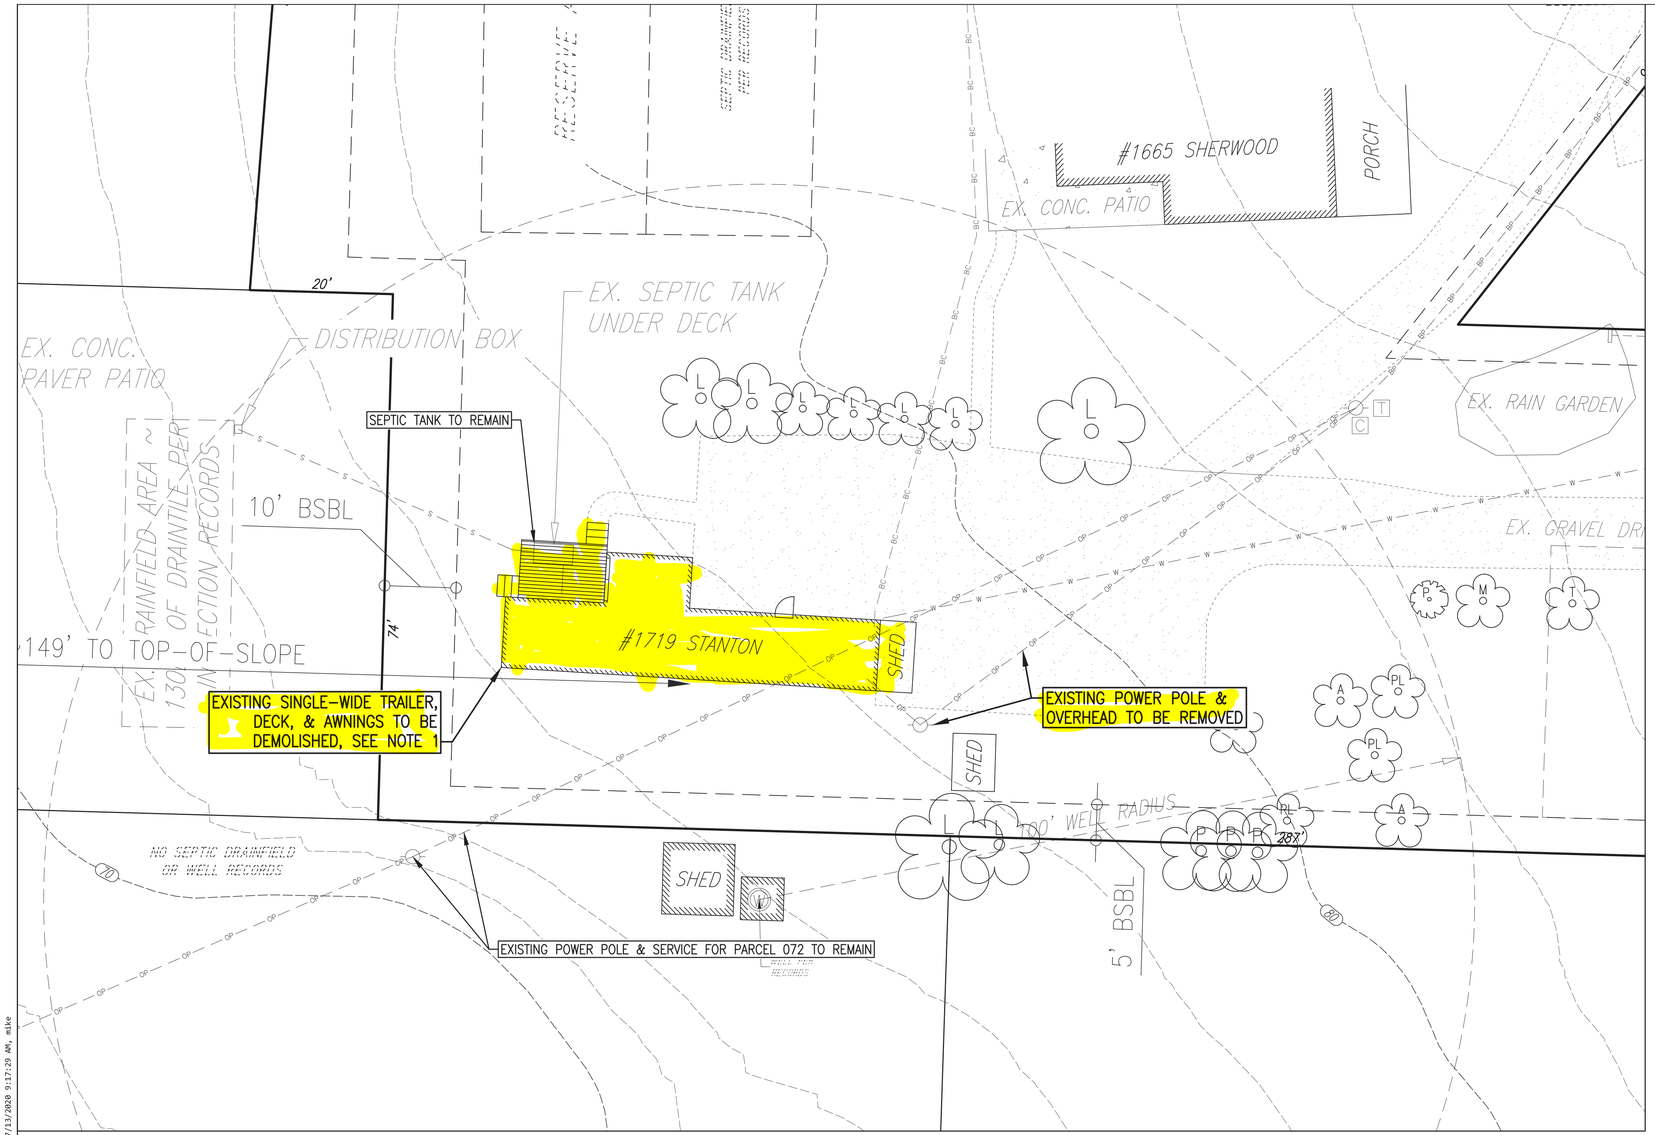

DEMOLITION PLAN
SCALE: 1" = 10'

DEMOLITION NOTES:
1. ASBESTOS MATERIALS SHALL BE REMOVED AND DISPOSED SEPARATELY PER CODES AND REGULATIONS (ROOFING MATERIALS). SEE ASBESTOS REPORT, 07/07/20, BY HOMEOWNER.
2. NON-ASBESTPOS DEBRIS SHALL BE DOSPOSED OF PER LOCAL CODE AND REGULATIONS.

VERTICAL DATUM
NAVD88 (LIDAR)

0 10 20 30
GRAPHIC SCALE (in feet)

NOTE: THIS DOCUMENT IS INSCRIBED WITH A DIGITIZED SIGNATURE BY THE ENGINEER AS PROVIDED BY WASHINGTON ADMINISTRATIVE CODE 196-23-070(2)

Prepared for:
MIKE & CAROL WNEK
1665 NW SHERWOOD ST
BREMERTON WA 98311
360-692-3802
MIKE@WNEKENG.COM

Revisions:

SCALE: 1"=20' (24X36)
DATE: 07/07/2020
CHECKED BY: MFW
DESIGN BY: CDH
DRAWN BY: KAS
MFW PROJ. #: 750

Prepared By:
WNEK ENGINEERING
CONSULTING CIVIL ENGINEER
P.O. BOX 776
TRACYTON, WA 98393
(360) 692-3802 mike@wnekeng.com

DEMOLITION PLAN

WNEK ENGINEERING GARAGE/OFFICE
1719 STANTON WAY NW
KITSAP COUNTY 4973-000-008-0106 WASHINGTON

D1

G:\Civil\Eng\750-Stanton Parcel\Drawings\Sheets\C2 (Grading).dwg, D1-Demolition, 7/13/2020 9:17:29 AM, mike

Permit Number: 20-03053